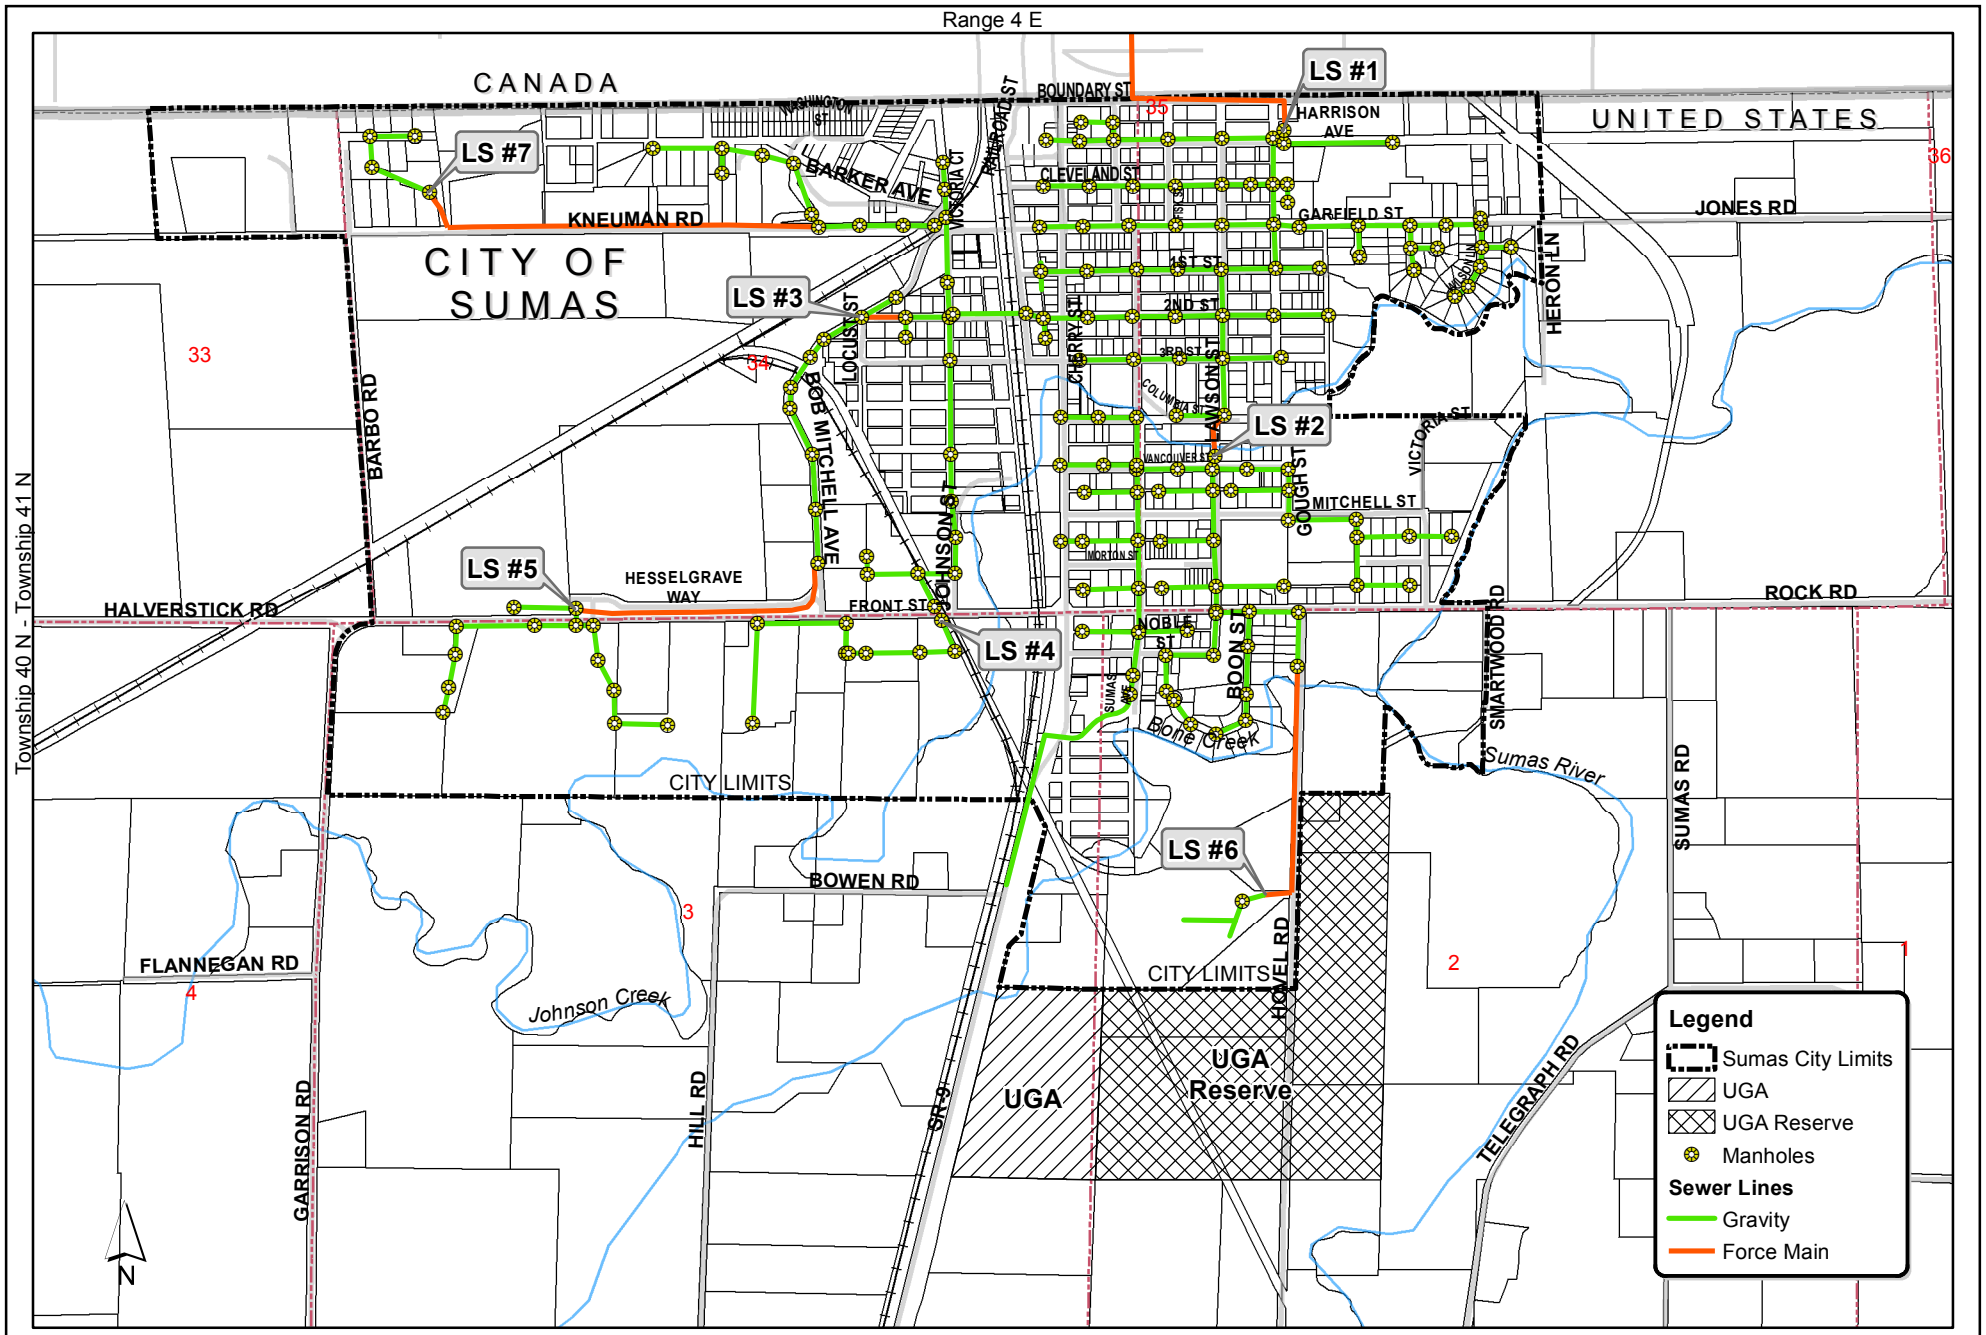

1 inch = 0.25 miles

0 0.1 0.2 0.3 0.4 0.5 Miles

PROJECTION:
UTM Zone 10 North
NAD 27
SCALE: 1:15,840

CITY OF SUMAS, WA
MAP 10
SANITARY SEWER SYSTEM

DATA SOURCES:
Whatcom County Assessor's Office & Planning Department, and the City of Sumas

Date: 3/24/2016